BRUHATH BANGALORE MAHANAGARA PALIKE

DASARAHALLI ZONE, DASARAHALLI DIVISION

Name of Work Improvements & Construction of CC road Coconut Garden roads & Cross roads in Dasarahalli Ward No 15		Estimate cost: Rs.25.00 Lakhs
Ward No.15		Grant : 2015-16
Job No. :		P-Code: 1771
Ward Estimate Reference No. AE /Das/ /2015-16	Sub-Division Office Estimate Ref No. AEE /T.Das/ /2015-16	Division Office Estimate Ref No. EE/Das/ /2015-16

Office of the Assistant Executive Engineer
T.Dasarahalli Sub-Division
Dasarahalli Zone, BBMP,
Bangalore.

ಅನುಬಂದ

ಬೃಹತ್ ಬೆಂಗಳೂರು ಮಹಾನಗರ ಪಾಲಿಕೆ

ಕಾಮಗಾರಿ ಅಂದಾಜು ಪರಿಶೀಲನಾ ಪಟ್ಟಿ

1	ಕಾಮಗಾರಿಯ ಹೆಸರು	Improvements & Construction of CC road Coconut Garden roads & Cross roads in Dasarahalli Ward No 15
2	ಹೊಸ ಪ್ರಸ್ತಾವನೆ/ಅನುಮೋದಿತ ಕಾಮಗಾರಿಯ ವಿವರಗಳು	
3	ಅಂದಾಜು ಮೊತ್ತ	25.00 lakhs
4	ಎಸ್.ಆರ್.ಅಳವಡಿಸಿಕೊಂಡಿರುವ ವರ್ಷ	2015-16
5	ಲೆಕ್ಕ ಶೀರ್ಷಿಕೆ ಮೊತ್ತ	
6	ಲಮ್ ಸಮ್ ಹಂಚಿಕೆ/ಅವಕಾಶ	ಇಡು ಗಂಟು ಮೊತ್ತ
7	ಅಂದಾಜು ಪಟ್ಟಿಯ ಚರಿತ್ರೆ ಮತ್ತು ಕಾರ್ಯವರದಿ ಹೌದು/ಇಲ್ಲ	
8	ನಕ್ಷೆ ಮತ್ತು ನಿರ್ದಿಷ್ಟ ವಿವರಣೆಗಳನ್ನು ಲಗತ್ತಿಸಿದೆ ಹೌದು/ಇಲ್ಲ	ಹೌದು
9	ಮಾರುಕಟ್ಟೆಯ ದರಗಳನ್ನು ಆಧರಿಸಿ ತಯಾರಿಸಲಾಗಿರುವ ಅಂಶಗಳು (ದರವನ್ನು ಅಧೀಕ್ಷಕ ಅಭಿಯಂತರರಿಂದ ಅನುಮೋದಿಸಿರಬೇಕು)	
10	ಅಂದಾಜು ಪಟ್ಟಿಯನ್ನು ಸಲ್ಲಿಸಿರುವ ಅಭಿಯಂತರರುಗಳು ಸ.ಕಾ.ಇ ರವರ ಹೆಸರು	ಸ.ಅ:- ಶ್ರೀ ಪರಮೇಶ್ವರಪ್ಪ ಎಚ್.ಎಮ್ ಸ.ಕಾ.ಅ:- ಶ್ರೀಈ ರಂಗಸ್ವಾಮಿ
11	ಅಂದಾಜು ಪಟ್ಟಿಯನ್ನು ದೃಢೀಕರಿಸುವ ಅಧಿಕಾರಿಯ ಸಹಿ (ಮು.ಅ/ಅ.ಅ/ಕಾ.ಅ/ಸ.ಕಾ.ಅ/ಸ.ಅ)	
12	ಕಾಮಗಾರಿಯನ್ನು ಕೈಗೊಳ್ಳುವ ವಿಧಾನ	
13	ಕಾಮಗಾರಿಯ ಪ್ರಾರಂಭಿಕ ಮತ್ತು ಪೂರ್ಣಗೊಳಿಸುವ ದಿನಾಂಕ	
14	ಡಾಂಬರೀಕರಣ ಮತ್ತು ಕಾಂಕ್ರೀಟ್ ಕೆಲಸ/ಕಾಮಗಾರಿಗಳು ರಸ್ತೆಯ ಚರಿತ್ರೆ ವಿವರಗಳನ್ನು ಲಗತ್ತಿಸಿದೆಯೇ? ಹೌದು/ಇಲ್ಲ	
15	ಡಾಂಬರೀಕರಣ ಕಾಮಗಾರಿಗೆ ಪರಿಗಣಿಸಿರುವ ಅಂಶಗಳು	
16	ಡಾಂಬರೀಕರಣ ಕಾಮಗಾರಿಗೆ ಅಗತ್ಯವಾದ ಪರೀಕ್ಷೆಗಳನ್ನು ಕೈಗೊಳ್ಳಲಾಗಿದೆಯೇ? ಬಿ.ಬಿ.ಡಿ ಟೆಸ್ಟ್‌ನ್ನು ಮಾಡಲಾಗಿದೆಯೇ ಅಥವಾ ಇಲ್ಲವೇ? ಮಾಡಿದ್ದಲ್ಲಿ ವರದಿಯನ್ನು ಲಗತ್ತಿಸುವುದು ಹೌದು/ಇಲ್ಲ	

ಪ್ರಮಾಣ ಪತ್ರ

ಪ್ರಮಾಣಿತನಾದ ನಾನು ಶ್ರೀ. ಪರಮೇಶ್ವರಪ್ಪ ಎಚ್.ಎಮ್ ಸ.ಅ (ವಾರ್ಡ್ ನಂ.15) ವಾರ್ಡ್ ಇಂಜಿನಿಯರ್ ಖುದ್ದಾಗಿ ಸ್ಥಳ ಪರಿಶೀಲನೆ ಮಾಡಿ ಪ್ರಸ್ತುತ ದರ ಪಟ್ಟಿಗಳ ದರವನ್ನು ಅಳವಡಿಸಿಕೊಂಡು ಅಂದಾಜು ಪಟ್ಟಿಯನ್ನು ತಯಾರಿಸಿದ್ದೇನೆ. ಮಿತವ್ಯಯದ ದೃಷ್ಟಿಯಿಂದ ಸ್ಥಳಕ್ಕೆ ಅಗತ್ಯವಿರುವ ಅಂಶಗಳನ್ನು ಮಾತ್ರ ಅಂದಾಜು ಪಟ್ಟಿಯಲ್ಲಿ ಅಳವಡಿಸಲಾಗಿದೆ.

ಸಹಾಯಕ ಅಭಿಯಂತರರು, ವಾರ್ಡ್ ಸಂಖ್ಯೆ.15	ಸಹಾಯಕ ಕಾರ್ಯಪಾಲಕ ಅಭಿಯಂತರರು, ಟಿ.ದಾಸರಹಳ್ಳಿ ಉಪ ವಿಭಾಗ	ಕಾರ್ಯಪಾಲಕ ಅಭಿಯಂತರರು, ದಾಸರಹಳ್ಳಿ ವಿಭಾಗ

(5)

AEE/TDSD/ES/363/16-17

BRUHAT BENGALURU MAHANAGARA PALIKE

T.Dasarahalli, SUB Division
Dasarahalli Zone

Name of Work: Improvements and Construction of CC Road Coconut Garden Road to Cross roads in Dasarahalli Ward No 15

Estimate Cost Rs:- 25.00 Lakhs

BRUHAT BANGALORE MAHANAGARA PALIKE
DASARAHALLI ZONE

Name of Work: Improvements and Construction of CC Road Coconut Garden Road to Cross roads in Dasarahalli Ward No 15

							Est. Cost Rs	25.00	Lakhs	
Sl	Description of Item	Unit	No	L	B	D		Qty	Rate	Amount
1	KSRB-2-2.2: Earthwork excavation for foundation of buildings, water supply, sanitary, lines and electrical conduits either in pits or in trenches 1.5 m and above in width, in hard soil not exceeding 1.5m. in depth including dressing the bottom and and sides of pits and trenches, stacking the excavated soil clear from edges of excavation with lead up to 50 m. after breaking of clods complete as per specifications. Specification No. KBS 2.1(b) 2.3.5 Page No. 5/ Item No. 2.4/									
		Cum	3	78.00	0.90	0.30		63.18		
			1	68.00	0.90	0.30		18.36		
			3	20.00	0.90	0.30		16.20	115.56	11292.00
								97.74	288.36	28184.00
	Basic Rate	~~267.00~~	107.00							
	Add Area Weightage 8%	~~21.36~~	8.56							
	Total	~~288.36~~	115.56							
2	KSRB 4-1.3: Providing and laying in position plain cement concrete of mix 1:4:8 with OPC cement @180 kgs, with 40mm and down size graded granite metal coarse aggregates @0.85cum and fine aggregates @0.57cum machine mixed, concrete laid in layers not exceeding 15 cms. thick, well compacted, in foundation and plinth, including cost of all materials, labour, HOM of machinery, curing complete as per specifications. Specification No. KBS 4.1, 4.2 (P.12/I.4.3) PWD - SR 2015-16)									
		Cum	3	78.00	0.90	0.15		31.590		
			1	68.00	0.90	0.15		9.180		
			3	20.00	0.90	0.15		8.100		
	Basic Rate	4695.00						48.870	5070.60	247800.00
	Add Area Weightage 8%	375.60								
	Total	5070.60								
3	KSRRB M600-2. Cement Concrete Pavement :- Construction of un-reinforced, dowel jointed, plain cement concrete pavement over a prepared sub base with 43 grade cement design mix M30 at 360 kg per cum, with 25mm and down size graded granite metal coarse aggregate at 0.69 cum and fine aggregates @ 0.46 cum with superplastizer at 3lts conforming to IS 9103-1999 reaffirmed 2008. coarse and fine aggregate conforming to IS:383, mixed in a batching and mixing plant as per approved mix design, transported to site, laid with a fixed form or slip form paver, spread, compacted and finished in a continuous operation including provision of contraction, expansion, construction and longitudinal joints, joint filler, separation membrane, sealant primer, joint sealant, debonding strip, dowel bar, tie rod, admixtures as approved, curing, compound, finishing to lines and grades as per drawing complete as per specifications.(Page No: 173, itNo: 22.2.1)									
		Cum	1	78.00	5.00	0.15		58.500		
			2	78.00	4.00	0.15		93.600		
			1	68.00	4.60	0.15		46.920		

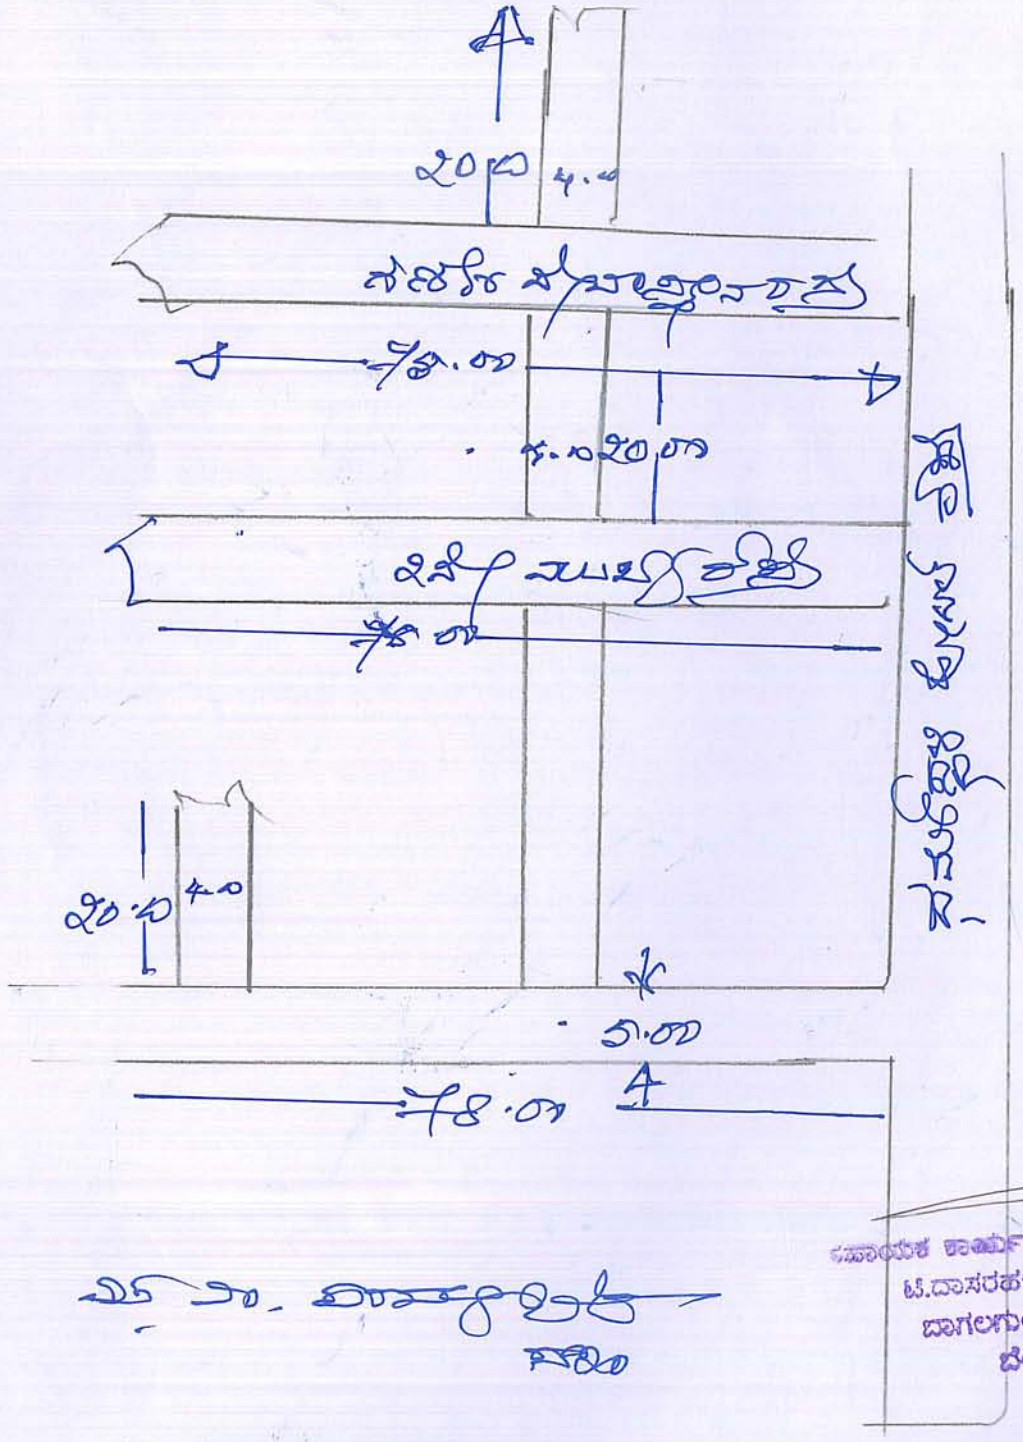

ಸಹಾಯಕ ಕಾರ್ಯಪಾಲಕ ಅಭಿಯಂತರರು
ಟಿ.ದಾಸರಹಳ್ಳಿ ಉಪ-ವಿಭಾಗ
ಬಾಗಲಗುಂಟೆ, ಬಿಬಿಎಂಪಿ
ಬೆಂಗಳೂರು

Name of work :- ಕಾಂಕ್ರೀಟೀಕರಣ & ಡಾಂಬರೀಕರಣ
ಅಭಿವೃದ್ಧಿ of C.C road & Cover
Gradon Road & Cross roads ನ
Dasarahalli WNo 15
Sketch not to scale